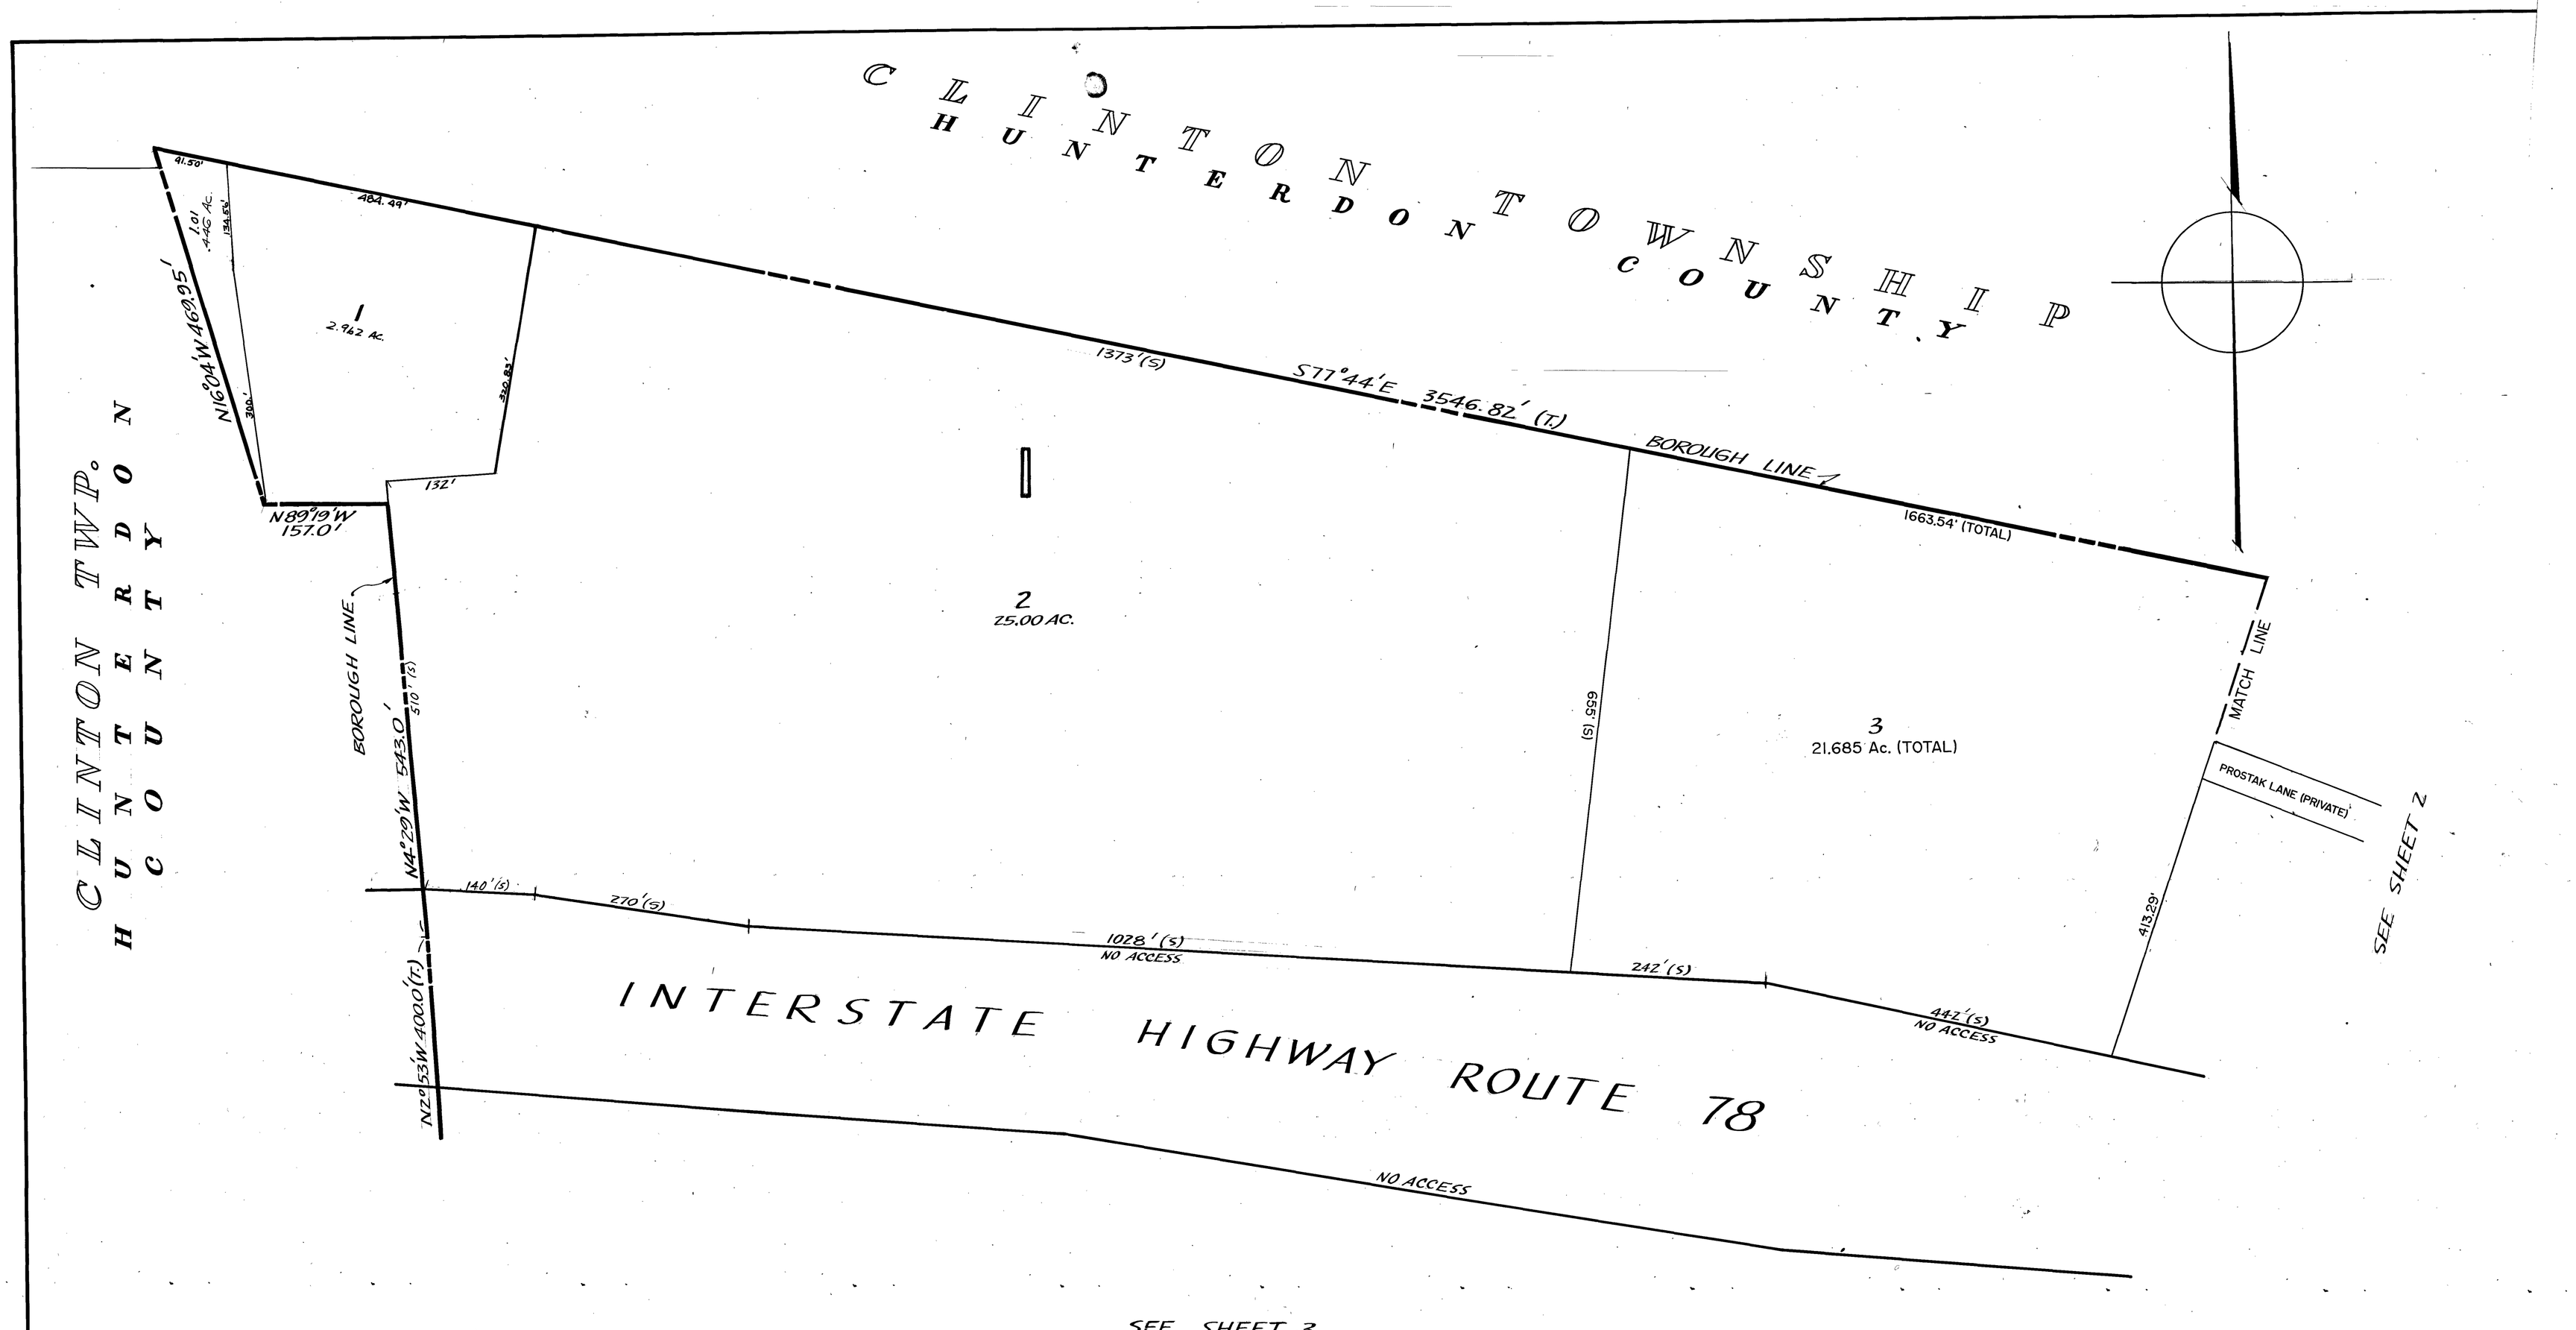

REVISED: MAY 1, 1978, APRIL 1, 1979, NOV. 1, 1979, MARCH 1, 1980
DEC. 1, 1980, JULY 1, 1981, NOV. 1, 1982, APRIL, 1983
3/1/85, 7/1/86; APRIL 1, 1988.

DATE	REVISIONS	NO.
12/03	G. ROBINSON	34490
9/04	G. ROBINSON	34490

NEW JERSEY DEPARTMENT OF THE TREASURY
DIVISION OF TAXATION
LOCAL PROPERTY AND PUBLIC UTILITY BRANCH

APPROVED AS A TAX MAP PURSUANT TO THE PROVISIONS OF CHAPTER 175, LAWS OF 1913, etc. FOR THE DIRECTOR, DIVISION OF TAXATION

BY J. H. Dilara P.E. & L.S.
LIC. # 6009 CHIEF
DATE APR 19 1978 SERIAL NO. 576

TAX MAP

LEBANON BOROUGH

HUNTERDON COUNTY, NEW JERSEY

ROBERT C. BOGART
AND ASSOCIATES
FLEMINGTON, NEW JERSEY

SCALE: 1" = 100'

APRIL, 1976